
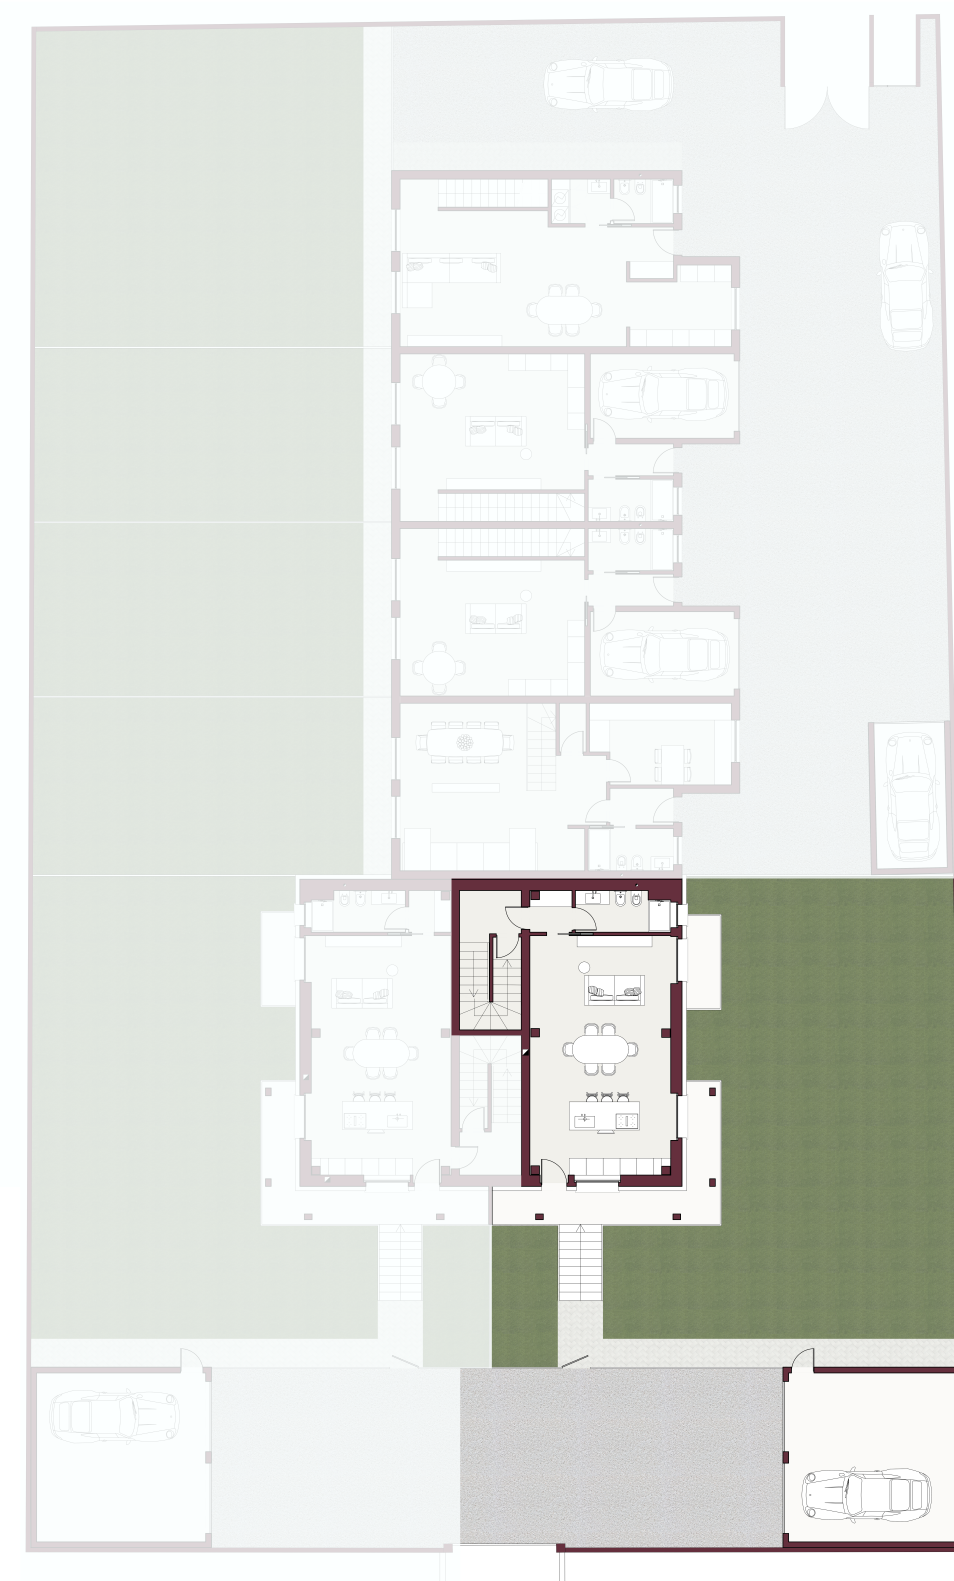


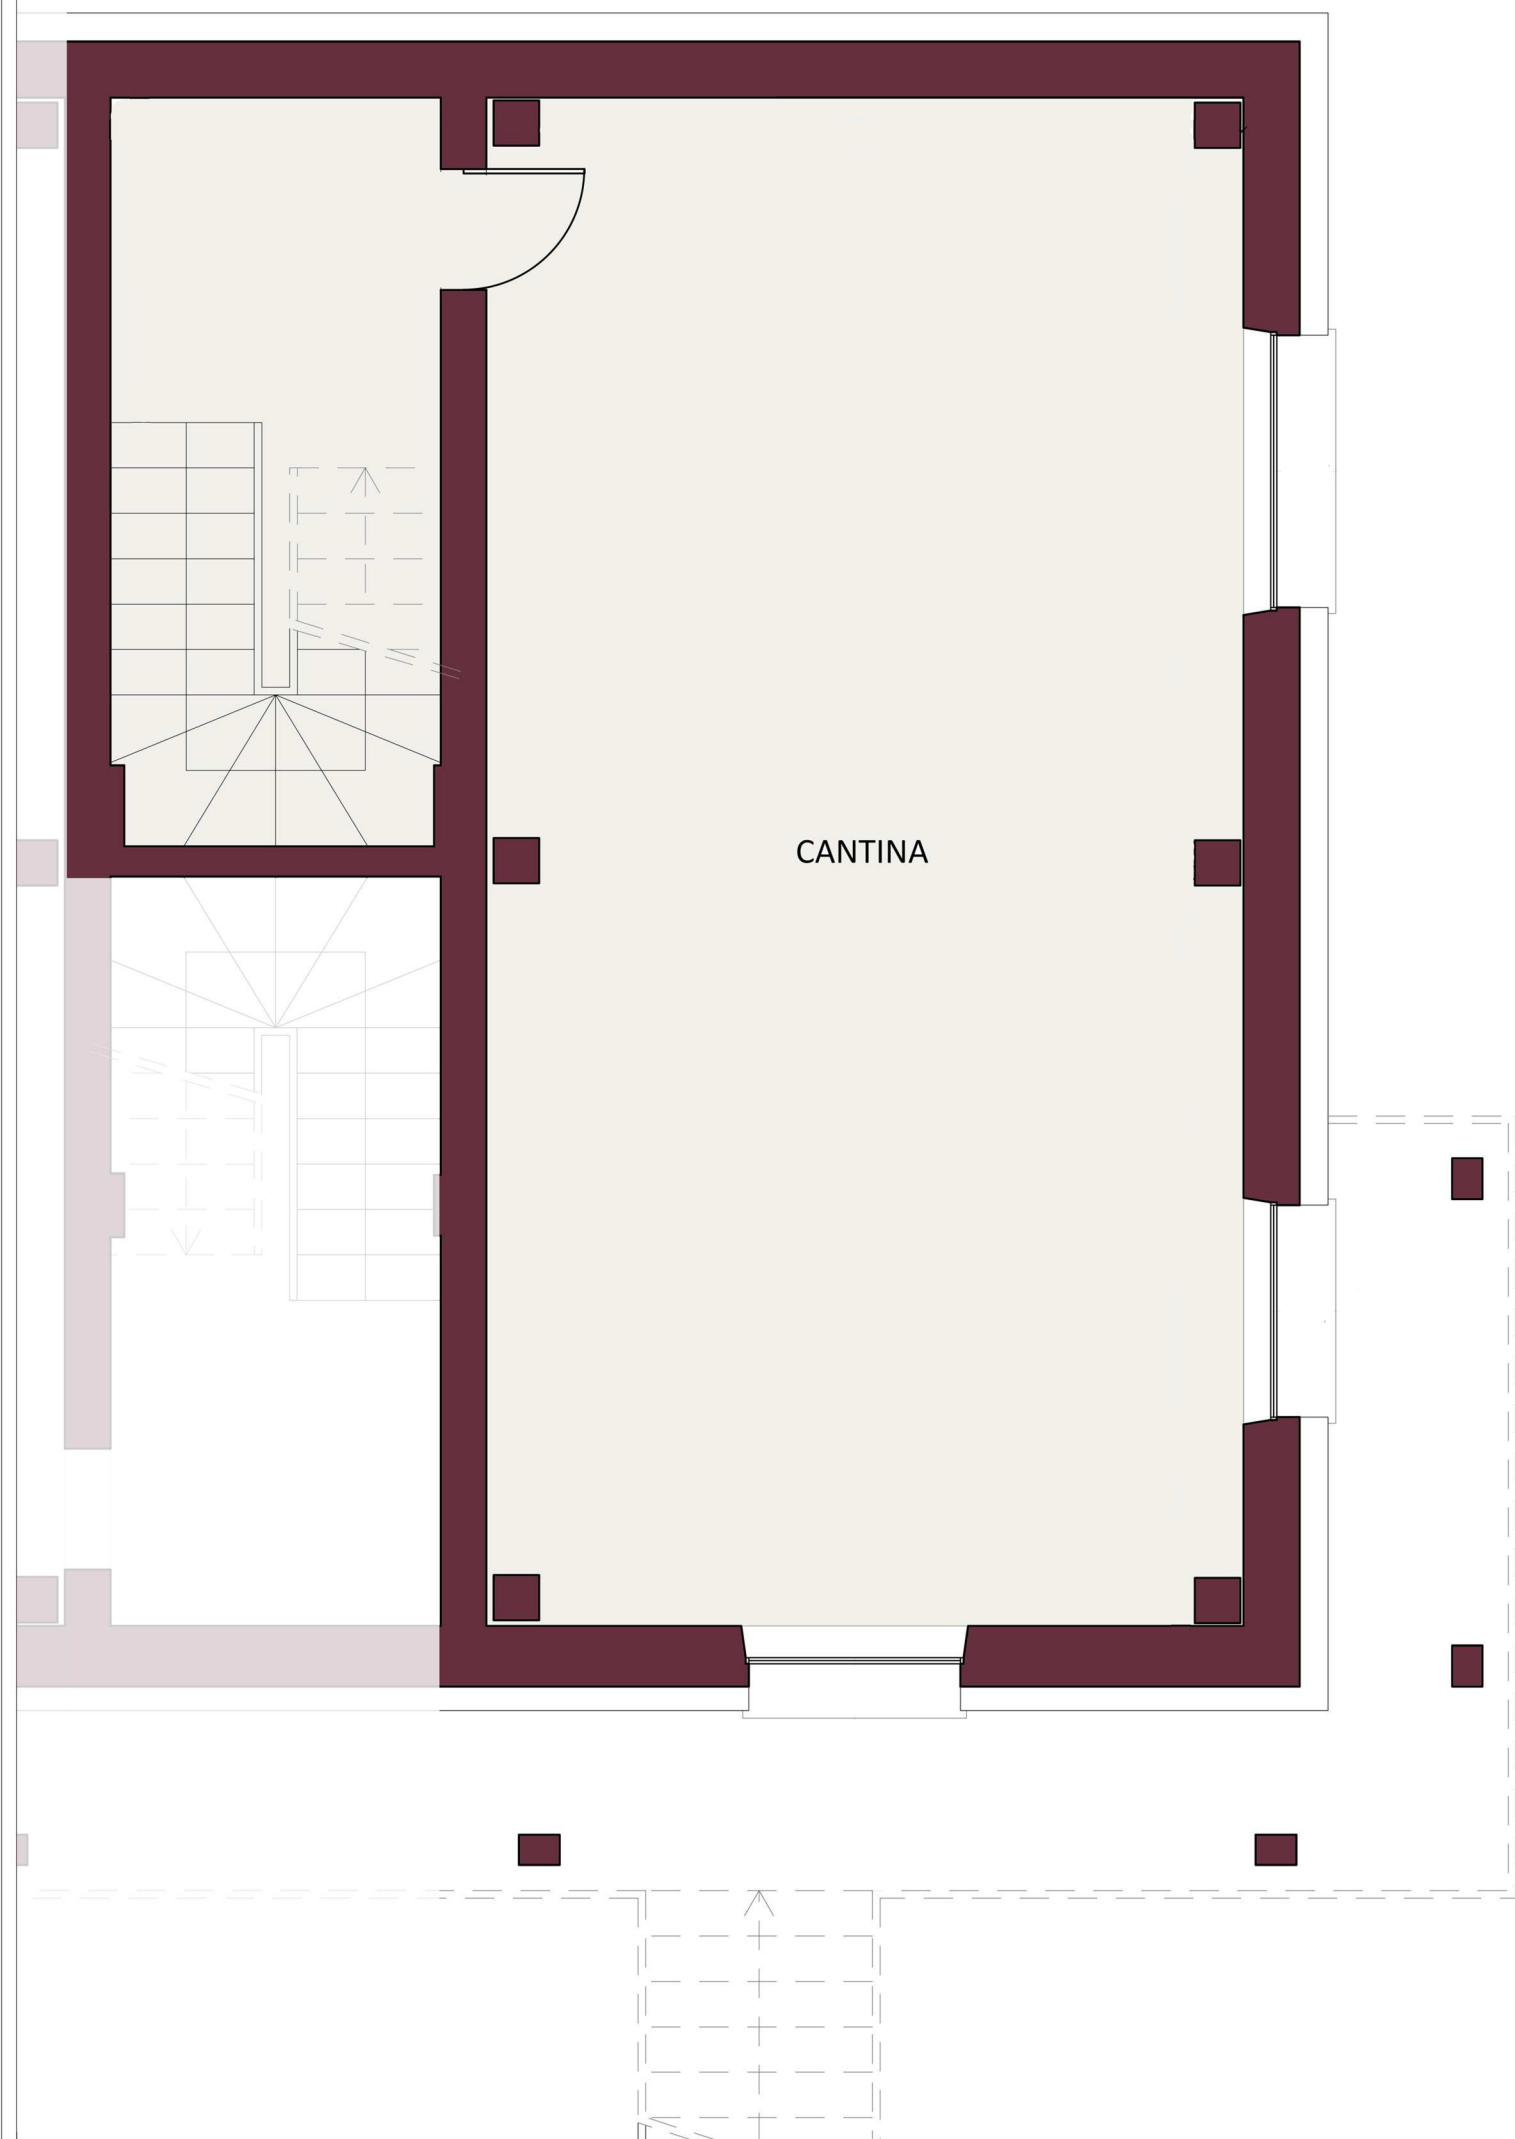

Piano Interrato

1:50